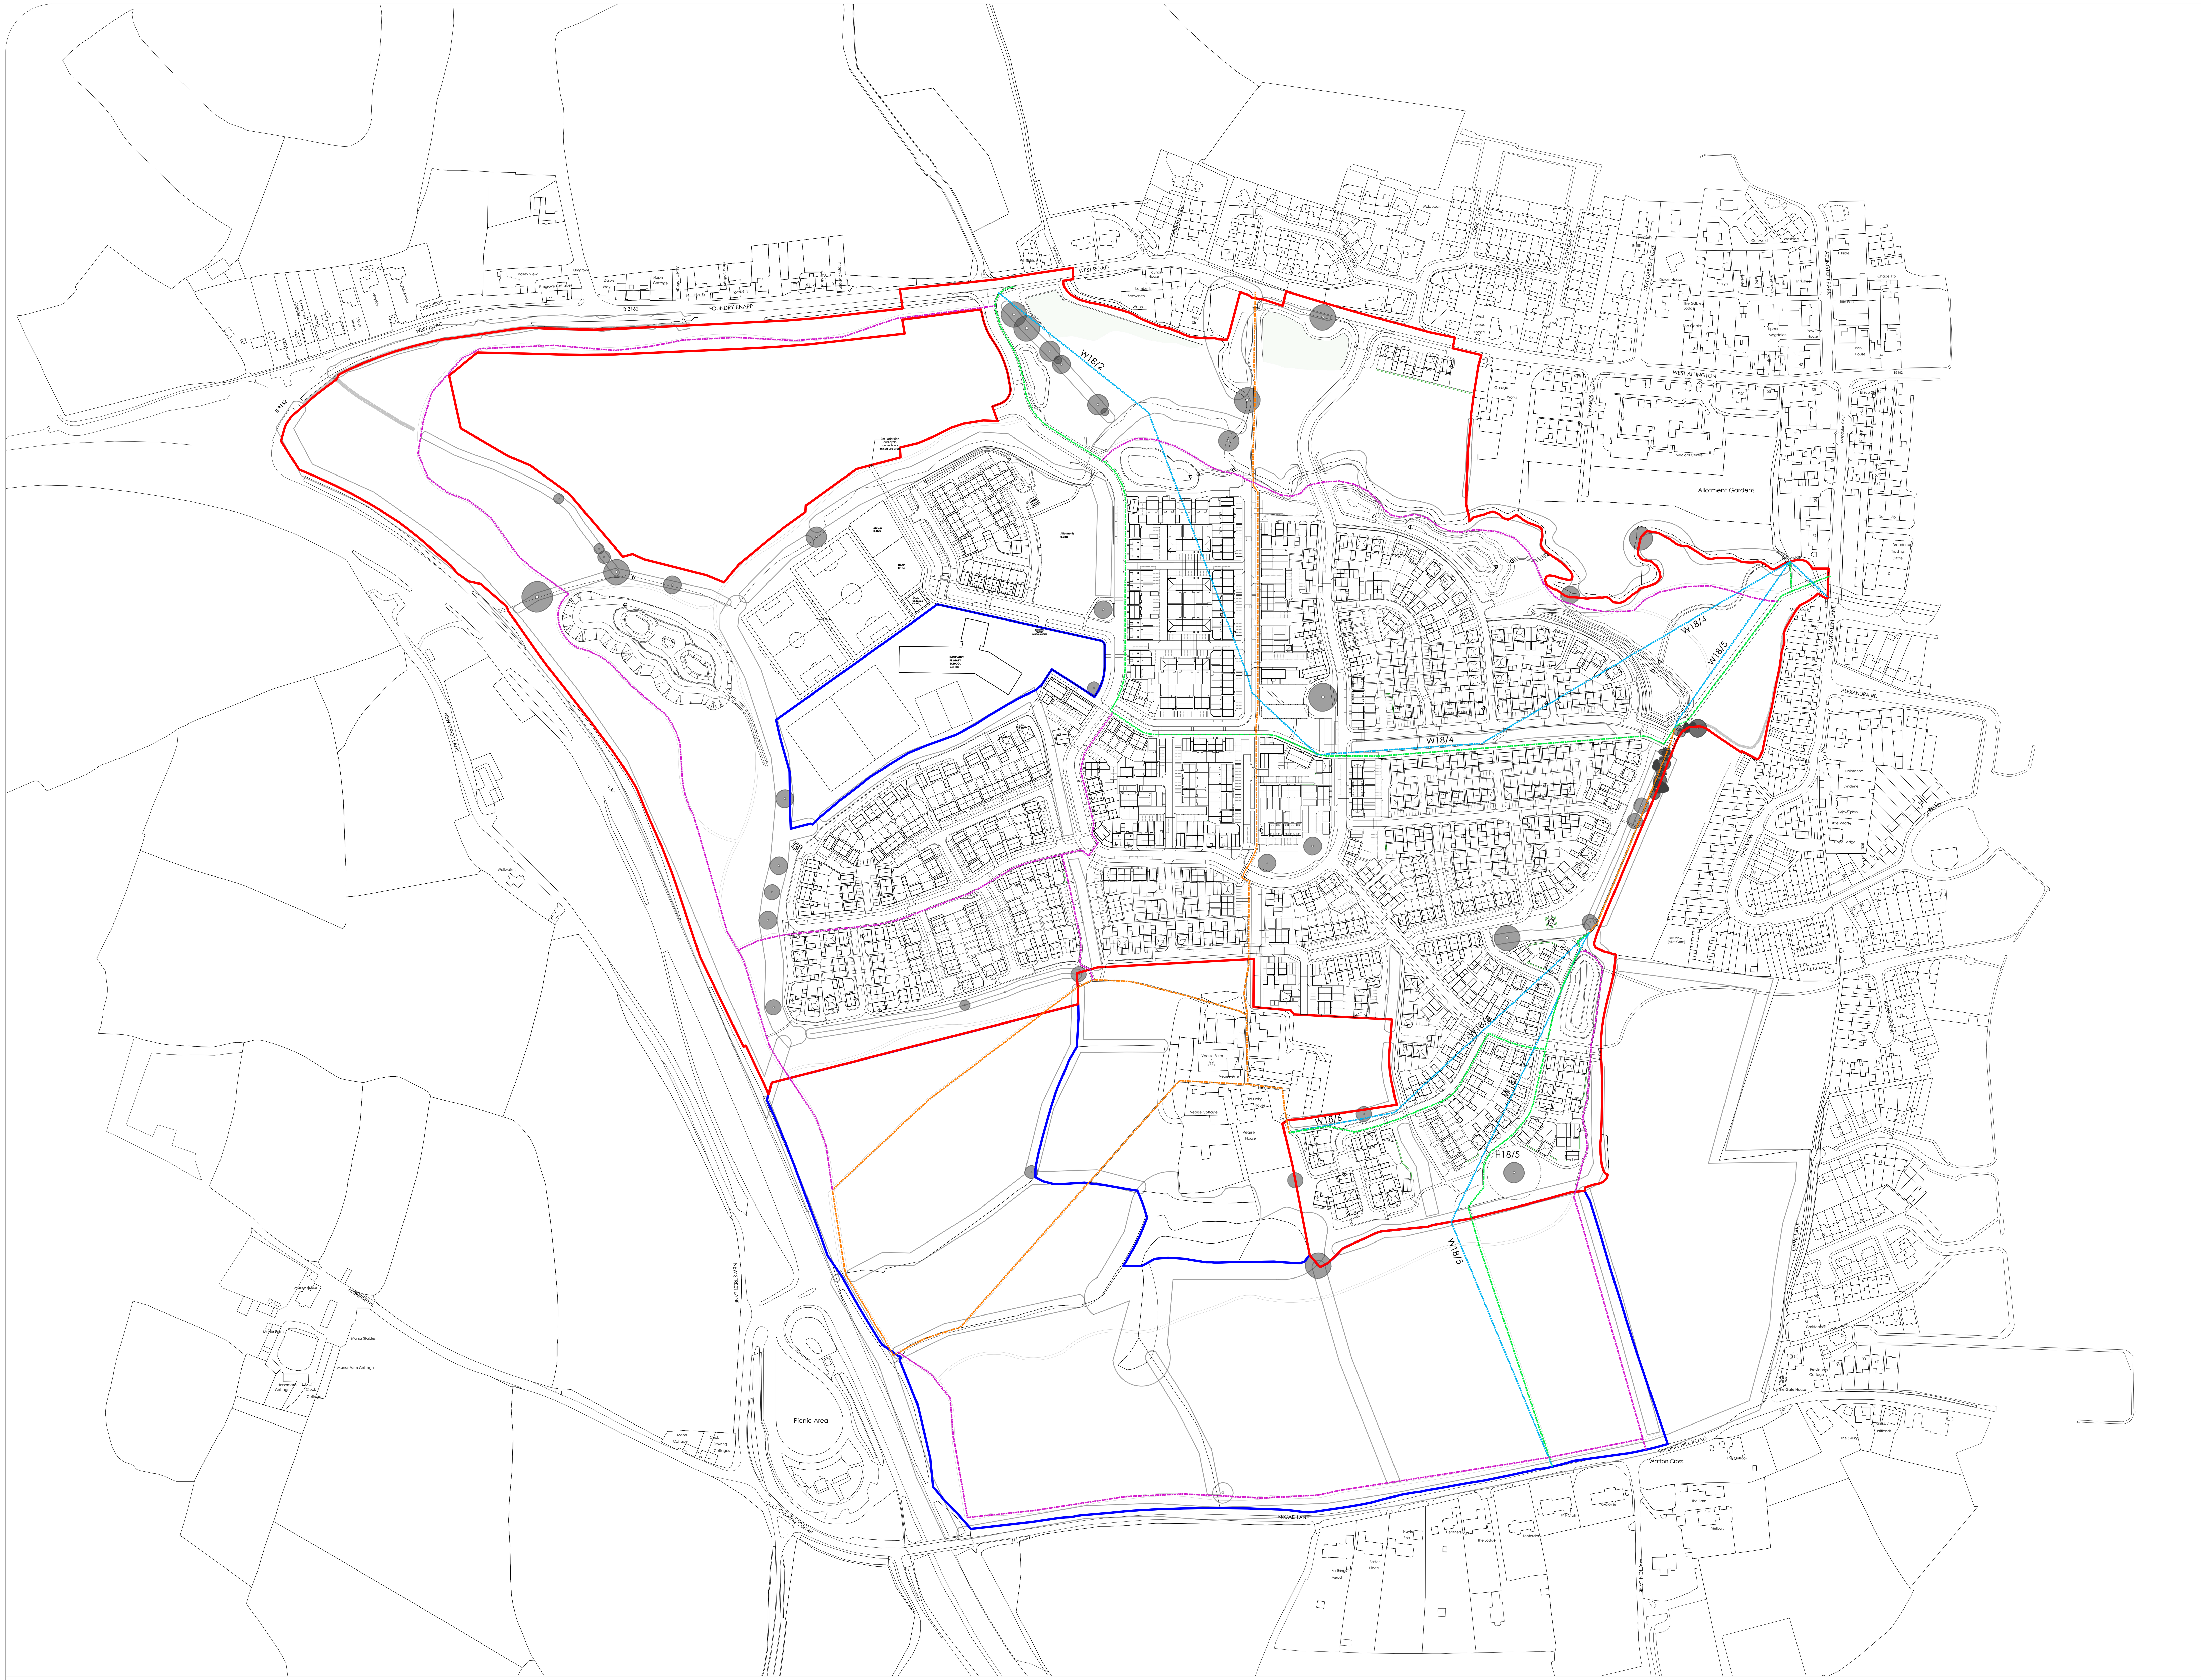


KEY

- Application Site - Blue Line Boundary
- Application Site - Red Line Boundary
- Public Right of Way - Existing Retained 1,767m
- Public Right of Way - Existing Diverted 1,796m
- Public Right of Way - Proposed Diversion 1,714m
- Public Right of Way - Proposed New Routes 3,532m

Includes OS Data © Crown copyright and database rights 2021 OS 0100031673

Contractors must work only to figured dimensions which are to be checked on site.

Scale: 1:2500

20 40 80 120 140 m

N

Prepared By:

PLACE BY DESIGN
architecture | urban design | visualisation
T: 01179 517 053
E: info@placebydesign.co.uk
www.placebydesign.co.uk

Client:

BARRATT HOMES

DAVID WILSON HOMES
WHERE QUALITY LIVES

Vistry Group

Rev.	Date	Description	Drawn by
A	05.03.22	Updated following comments	CB
B	25.03.22	Updated connection to Magdalen Lane	CB
C	06.02.23	Updated route annotation	CB
D	24.08.23	Proposals revised in accordance with agreement reached between developer and Dorset PRoW team.	CB
-	-	-	-
-	-	-	-
-	-	-	-

Project: Foundry Lea, Bridport

Drawing: PRoW Plan

© Copyright PLACE By Design

Project No: 1859

Drawing Status: PLANNING

Dwg No: 1121

Date: 25.11.21

Rev: D

Scale: 1:2500@A1

Drawn by: CB

Checked by: SH